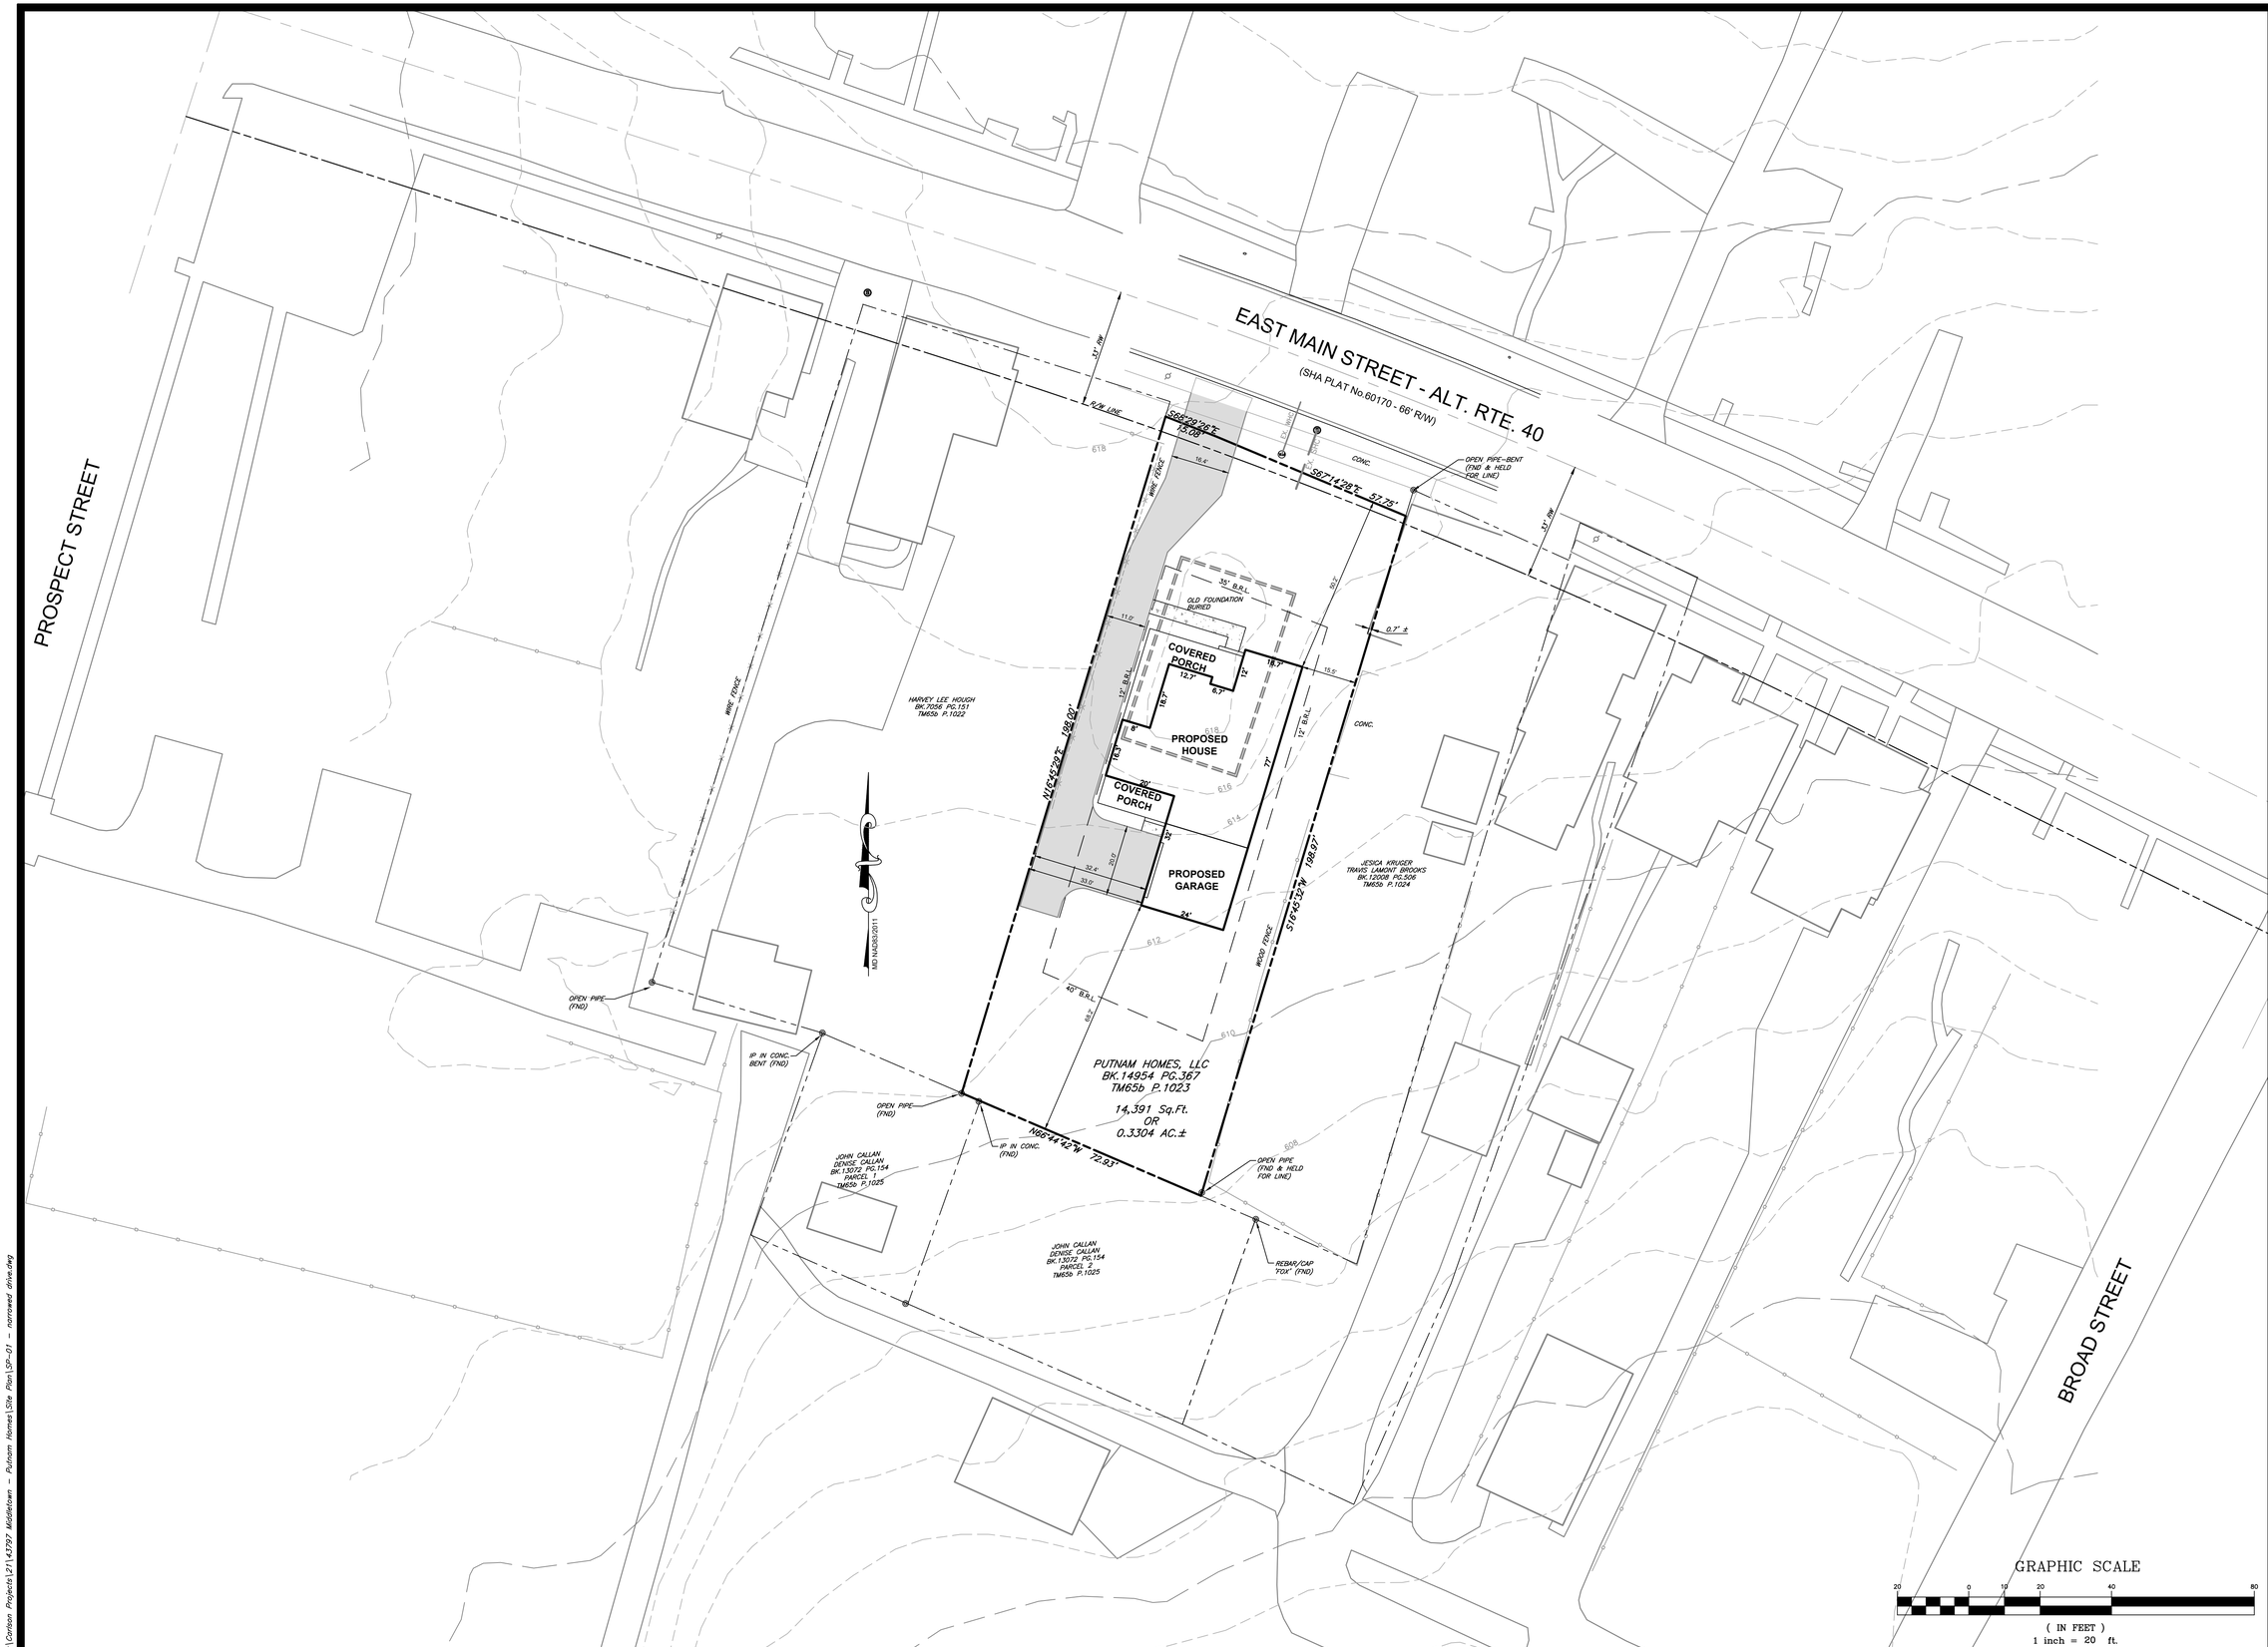

FOX & ASSOCIATES INC.
Est. 1966

FOX & ASSOCIATES, INC.
ENGINEERS • SURVEYORS • PLANNERS
981 MT. AETNA ROAD
HAGERSTOWN, MD. 21740
PHONE: (301)733-8503
or (301)416-7250
FAX: (301)733-1853

82 WORMANS MILL COURT
SUITE 'G'
FREDERICK, MD. 21701
PHONE: (301)695-0880
FAX: (301)293-6009

WWW.FOXASSOCIATESINC.COM Email: FOXFREDERICK@FOXASSOCIATESINC.COM

DRAWN BY:

REVISION

DATE

SITE PLAN
114 E MAIN ST
SITUATED ON THE SOUTH SIDE OF EAST MAIN STREET (MD. ROUTE 40A)
TOWN OF MIDDLETOWN, MIDDLETOWN ELECTION DISTRICT No. 3
FREDERICK COUNTY, MARYLAND

SCALE: 1" = 20'

PROJECT NO. 21-43797
DRAWING NO. D-
DATE: JANUARY 2022
DRAWN BY: MLP
CHECKED BY: JEM

SHEET 1 OF 1

H:\Contract Projects\21\43797 Middletown - Putnam Homes\Site Plan\SP-01 - narrowed drive.dwg